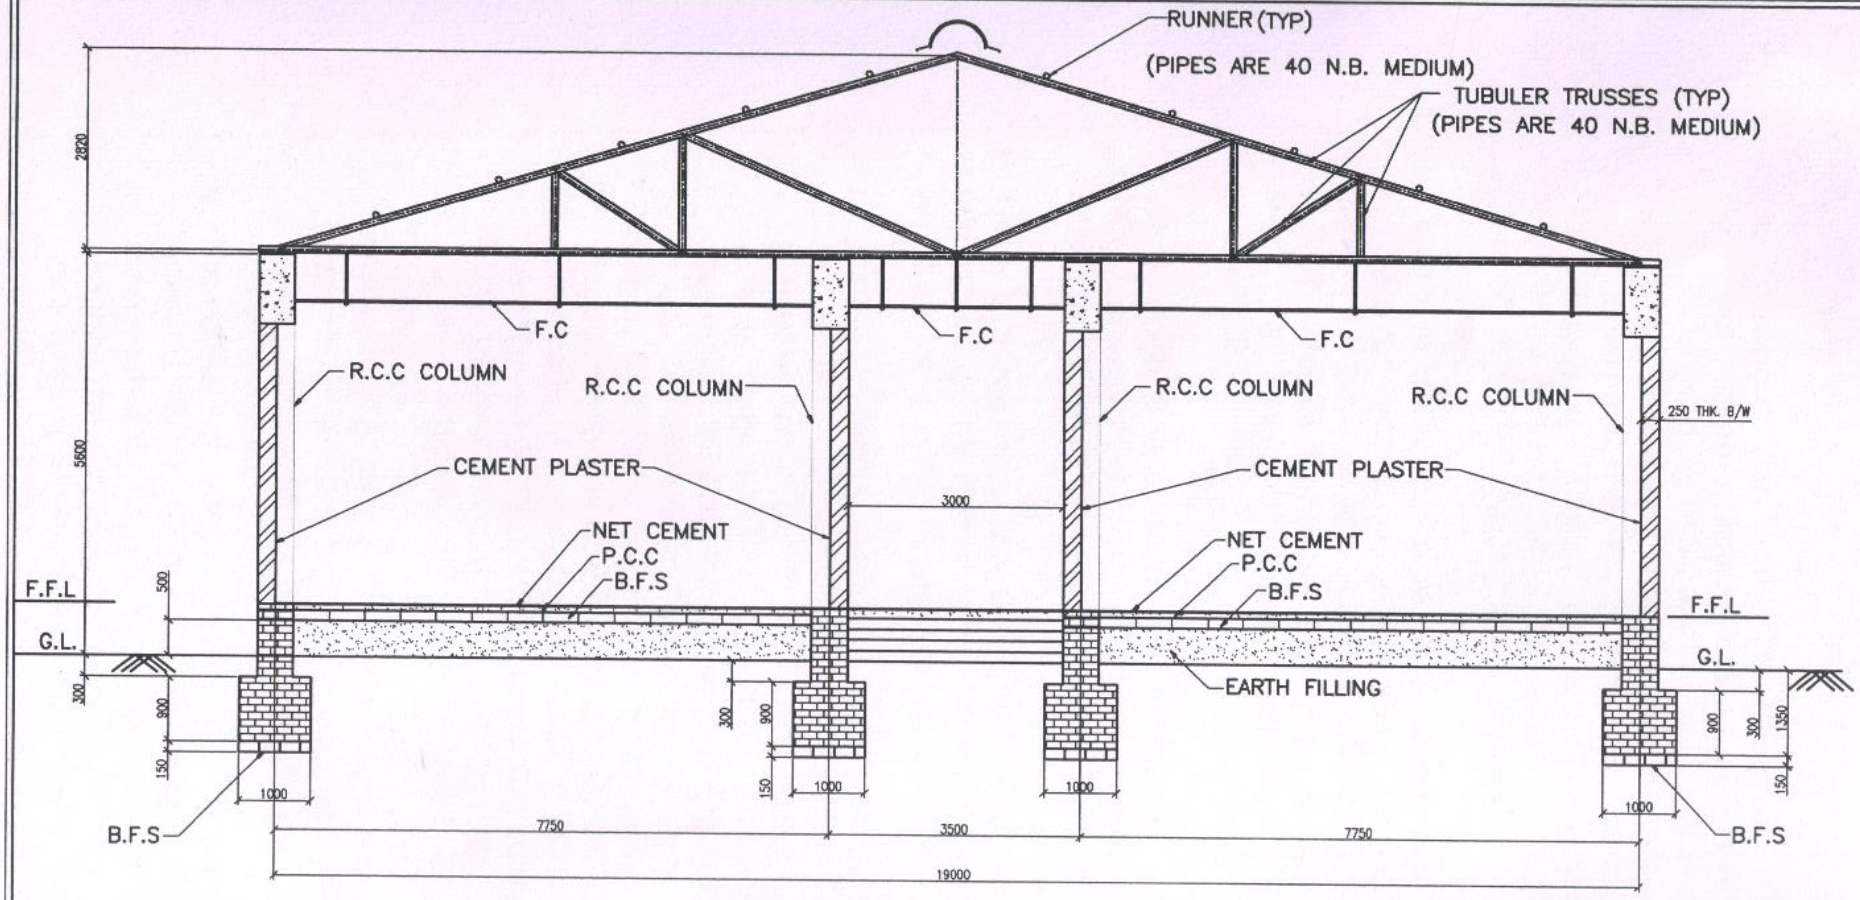

SECTION AT BUILDING COLUMN

NOTES :-
1. ALL DIMENSIONS ARE IN MM.
2. ALL JOINTS ARE WELDED 8 MM FILLET WELD.
3. ALL PIPES ARE HR (M) 50 N.B PIPE.

THE BRAITHWAITE BURN & JESSOP CONSTRUCTION CO. LTD.
KOLKATA
(A GOVT. OF INDIA INDIA ENTERPRISE)

PROJECT: PROPOSED RAIL BRIDGE ACROSS RIVER GANGA AT ALLHABAD OF 24x76.2 M. SPAN GIRDER DOUBLE LINE

TITLE: DETAILS OF SITE OFFICE

DRAWN BY:	R.BOSE	10.11.20	ORDER NO.: 3135
CHECKED BY:			SCALE: 1:50
APPROVED BY:			

DRG. NO.– 3135-ERC-SITE-SK-09 | REV. NO. 0